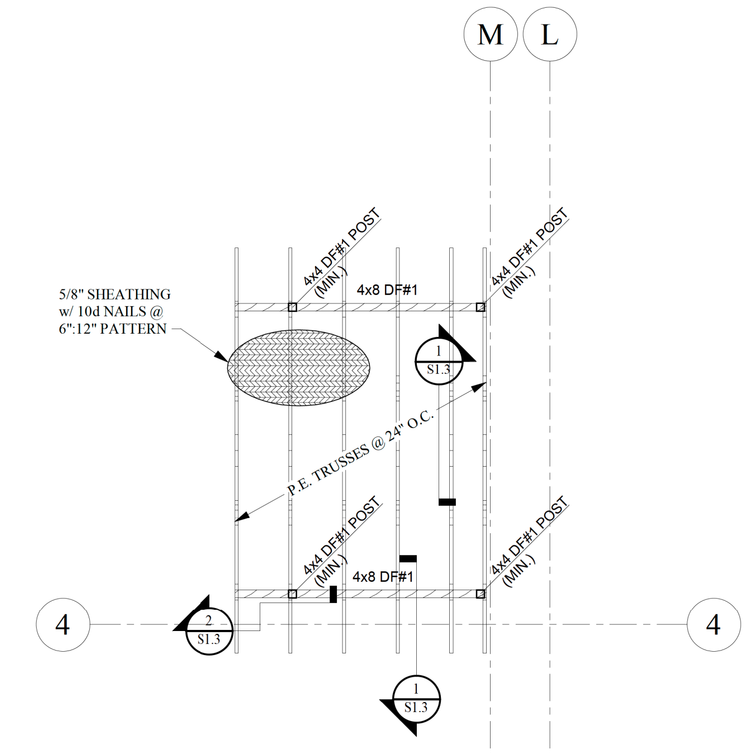

A WEST EXIT ROOF FRAMING PLAN
1/4" = 1'-0"

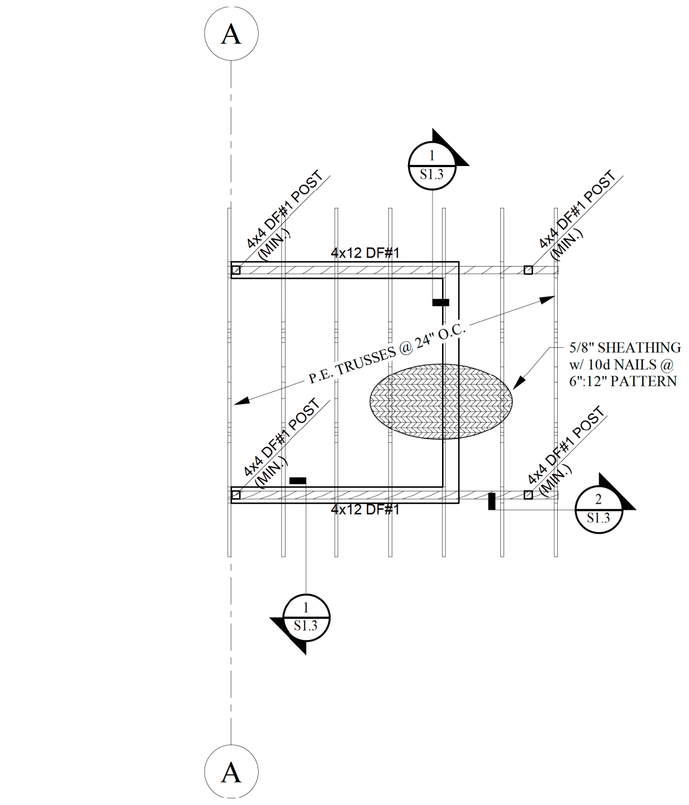

B EAST EXIT ROOF FRAMING PLAN
1/4" = 1'-0"

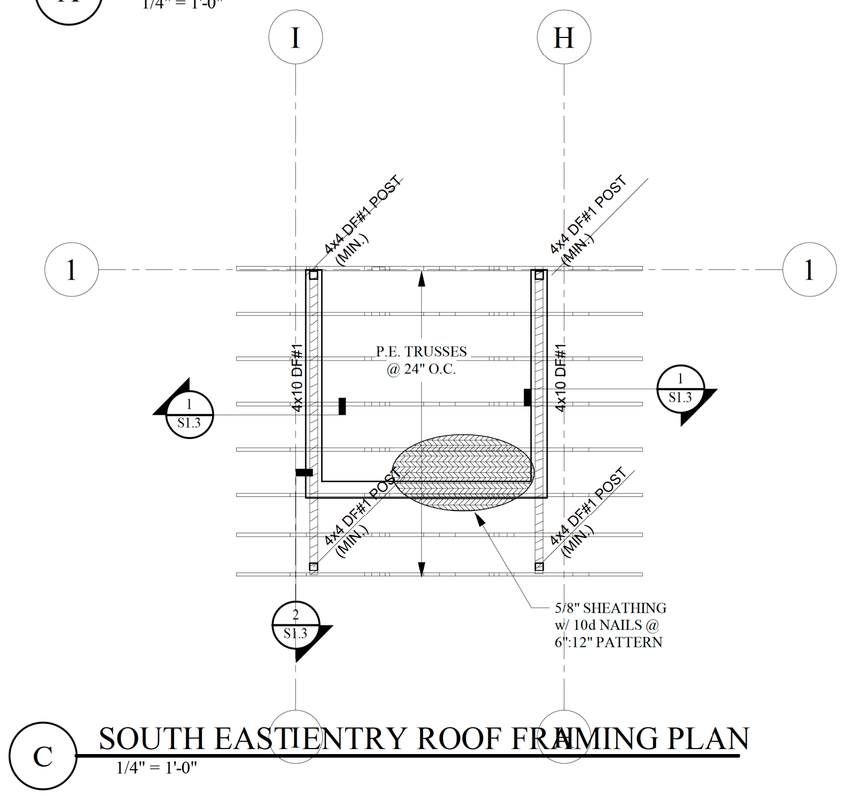

C SOUTH EASTIENTRY ROOF FRAMING PLAN
1/4" = 1'-0"

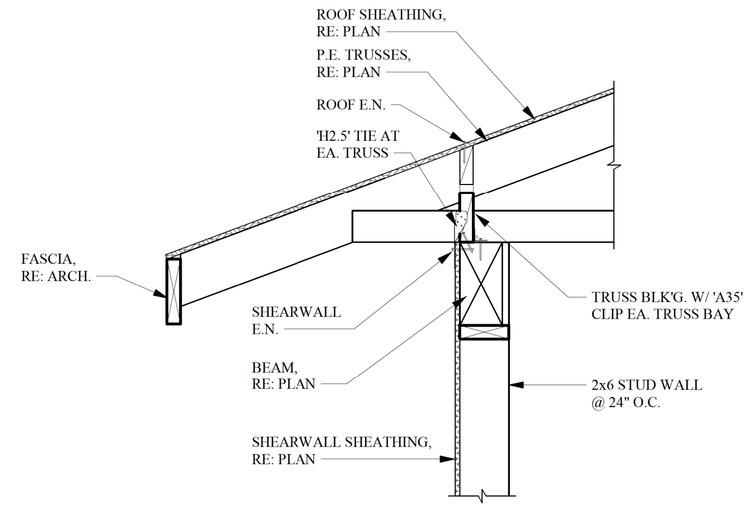

1 P.E. TRUSS TO BEAM
1" = 1'-0"

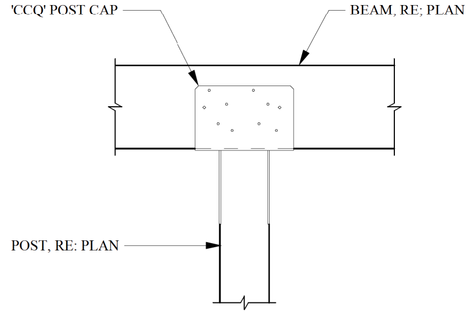

2 BEAM TO POST
1" = 1'-0"

TRW Architecture Planning Chtd.
515 EAST PARKWAY CT.
Boise, Idaho 83706
P: 208.371.9298
F: ***.***.****
trw@trwarchitecture.com www.trwarchitecture.com

PROFESSIONAL ENGINEER
LICENSE
14438
STATE OF IDAHO
DAVID NICHOLAS SANSOTTA
11/01/2018

structural engineering
Jeremy Partida, P.E.
2500 S. Vista Ave. Ste. 2-A
Garden City, Idaho 83714
Email:Jeremy@structuraledge.com
Office: 208.794.5454

ADAMS COUNTY COMMUNITY CENTER

MICHIGAN STREET
COUNCIL, IDAHO

SE18-195	
Date:	09/19/2018
Drawn By:	TJN
Checked By:	JMR/DNS
Revisions	

S1.3

CANOPY PLANS

This set of documents, the ideas, designs, and drawings, are the exclusive property of TRW ARCHITECTURE CHTD. and they are not to be used, in whole, or in part, for any project without the written authorization of TRW ARCHITECTURE CHTD.